CONTINUOUS HINGE

SS305 HINGE HOLE TEMPLATE 83"

DRAWING NO.	DRAWN BY:
103007	D. DANCY
SCALE: 1"=1'-0"	DATE: 6/29/23

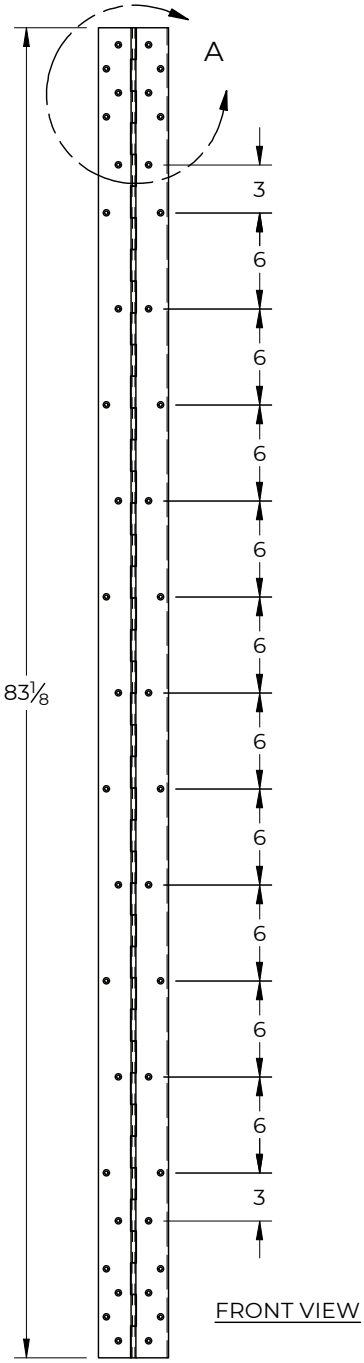

FRONT VIEW

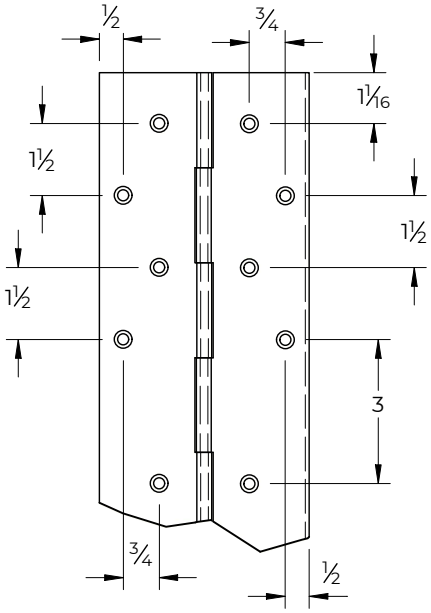

DETAIL A
END HOLE LOCATIONS
SCALE 3"=1'

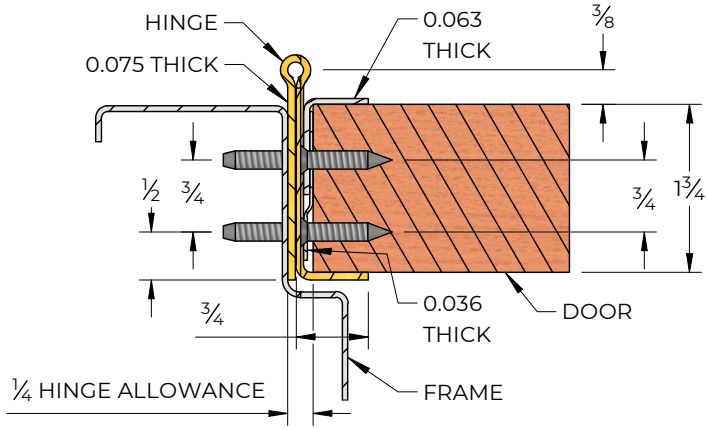

TYPICAL SECTION
SCALE: HALF

RECOMMENDED TOTAL DOOR UNDERSIZING:
SINGLE SQUARE EDGE DOOR - 7/16"
SINGLE BEVEL EDGE DOOR - 15/32"
PAIR OF SQUARE EDGE DOORS - 3/8" EACH LEAF
PAIR OF BEVEL EDGE DOORS - 13/32" EACH LEAF

REV	DESCRIPTION	DATE	APPR'D
A	ORIGINAL	6/29/23	

REVISION HISTORY

NATIONAL GUARD PRODUCTS, INC.

NGP MEMPHIS
4985 East Raines Road
Memphis TN 38118

NGP VEGAS
4584 Calimesa Street
Las Vegas NV 89115

Phone: (800) 647-7874
Fax: (800) 255-7874
Email: info@ngp.com

ngp.com